


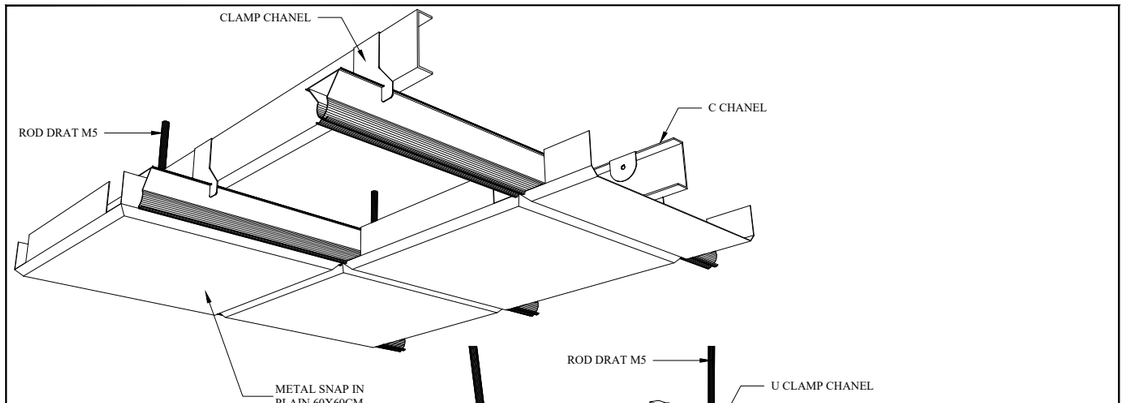


**METAL CEILLING SNAP IN PLAIN 60X60CM**
EXT. PROMETAMA

PT. PROMETAMA SARANA GRAHA
Professional In Roforming Metal Product
& Manufacturing Accessoriest For Building
Jl.Halim Perdana Kusumah No.5 Jurumudi Baru Tangerang
Tlp.021-557 33070 Fax. 021-222 51672
WWW. PROMETAMA.COM
A4







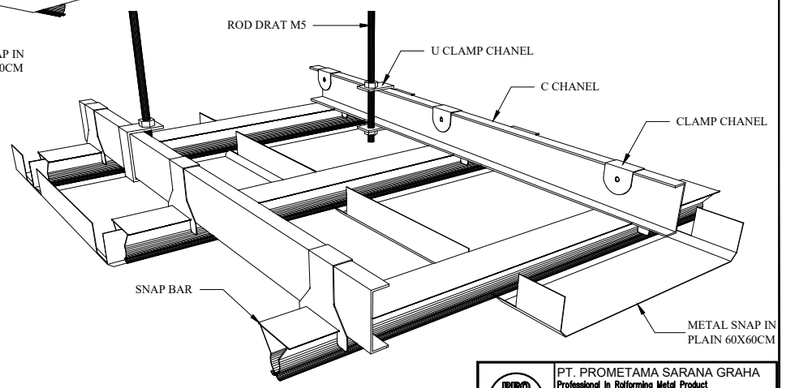


**METAL CEILLING SNAP IN PLAIN 60X60CM**
EXT. PROMETAMA

PT. PROMETAMA SARANA GRAHA
Professional In Roforming Metal Product
& Manufacturing Accessoriest For Building
Jl.Halim Perdana Kusumah No.5 Jurumudi Baru Tangerang
Tlp.021-557 33070 Fax. 021-222 51672
WWW. PROMETAMA.COM
A4

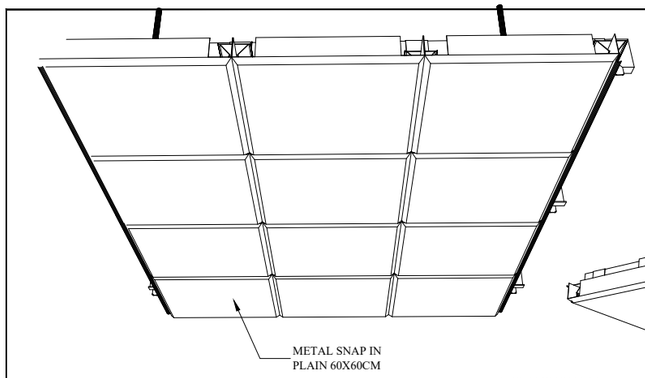


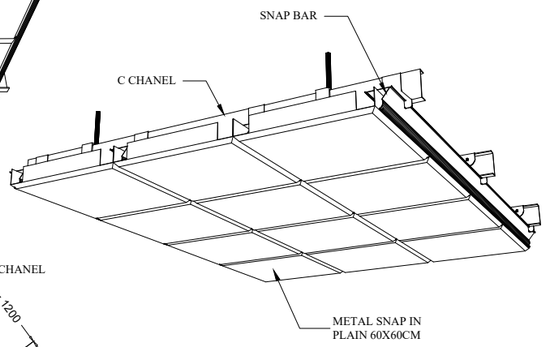


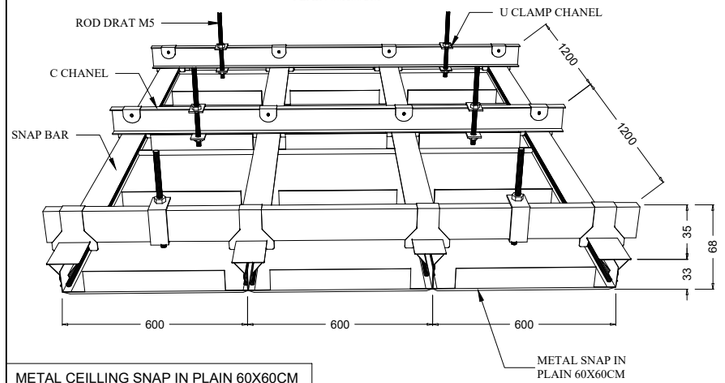DENAH METAL CEILLING SNAP IN PLAIN 60X60CM
SKALA 1: 25




DETAIL POT 01
SKALA 1: 3

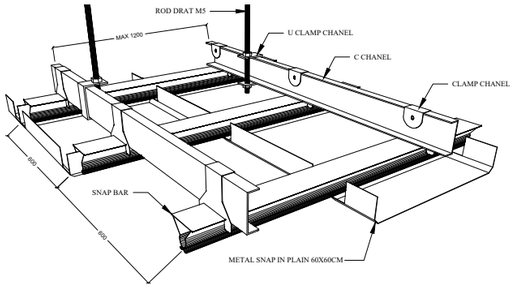


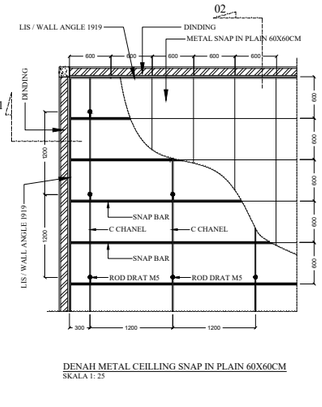DETAIL POT 02
SKALA 1: 3

KETERANGAN

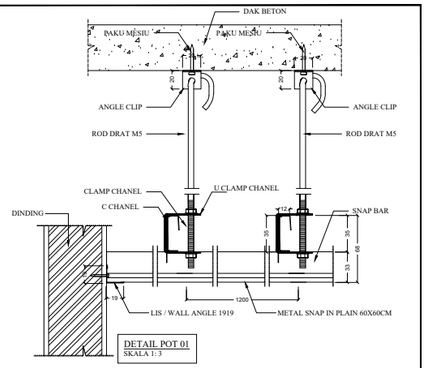SHOP DRAWING

| NO. | REVISI | TANGGAL | PARAF |
|---|---|---|---|
| | | | |

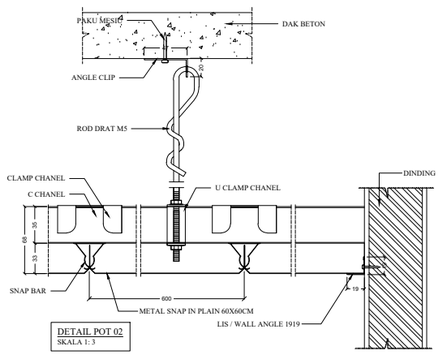PEMBERI TUGAS

| | | |
|---|---|---|
| DIPERIKSA | | TANGGAL |
| DIKETAHUI | | TANGGAL |
| DISETUJUI | | TANGGAL |

SUB KONTRAKTOR

PT. PROMETAMA SARANA GRAHA
Professional In Roforming Metal Product
& Manufacturing Accessoriest For Building
Jl.Halim Perdana Kusumah No.5 Jurumudi Baru Tangerang
Tlp.021-557 33070 Fax. 021-222 51672
WWW. PROMETAMA.COM

NAMA PROYEK

ISI GAMBAR

METAL CEILLING SNAP IN PLAIN
60 X 60 CM EXT. PROMETAMA

| | | |
|---|---|---|
| DIGAMBAR | | CATATAN |
| SKALA | 1 : 25 | |
| PRC. ARSITEK | | |
| | | |
| PRC. STRUKTUR | | |
| TANGGAL | | |
| NO. PROYEK | NO. GAMBAR | JUMLAH LEMBAR |
| | | |